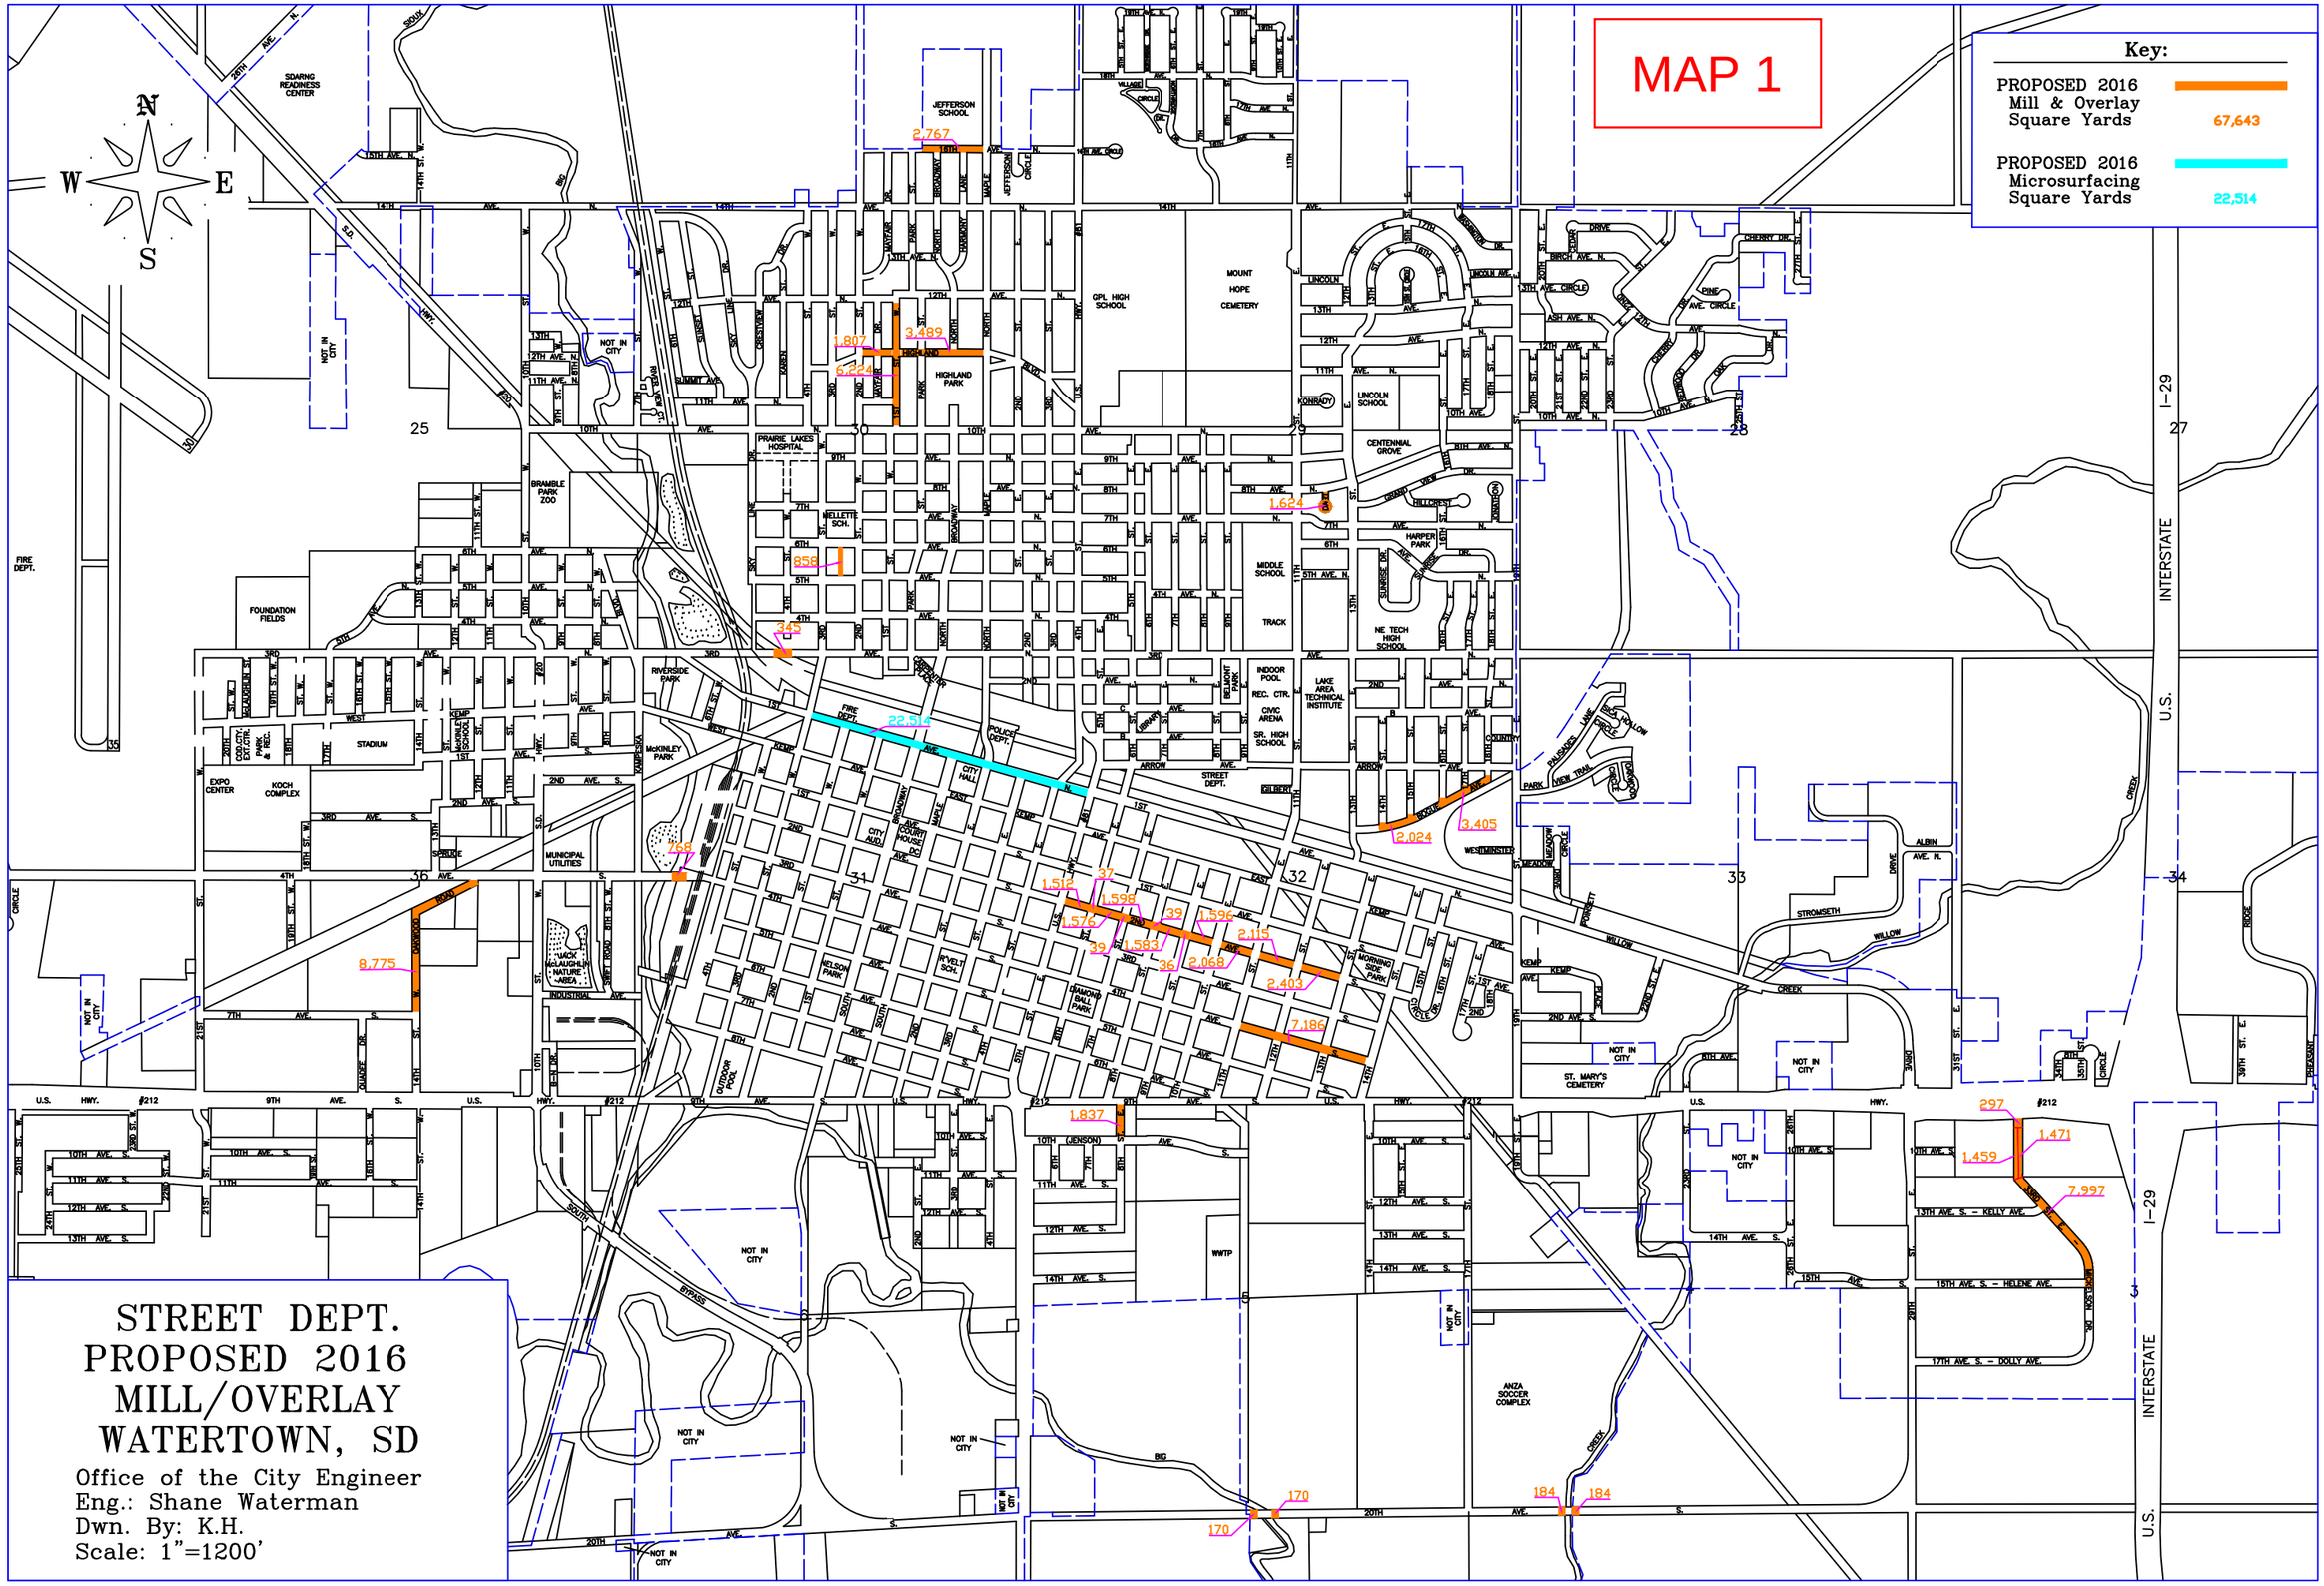

STREET DEPT. PROPOSED 2016 MILL/OVERLAY WATERTOWN, SD

Office of the City Engineer
Eng.: Shane Waterman
Dwn. By: K.H.
Scale: 1"=1200'